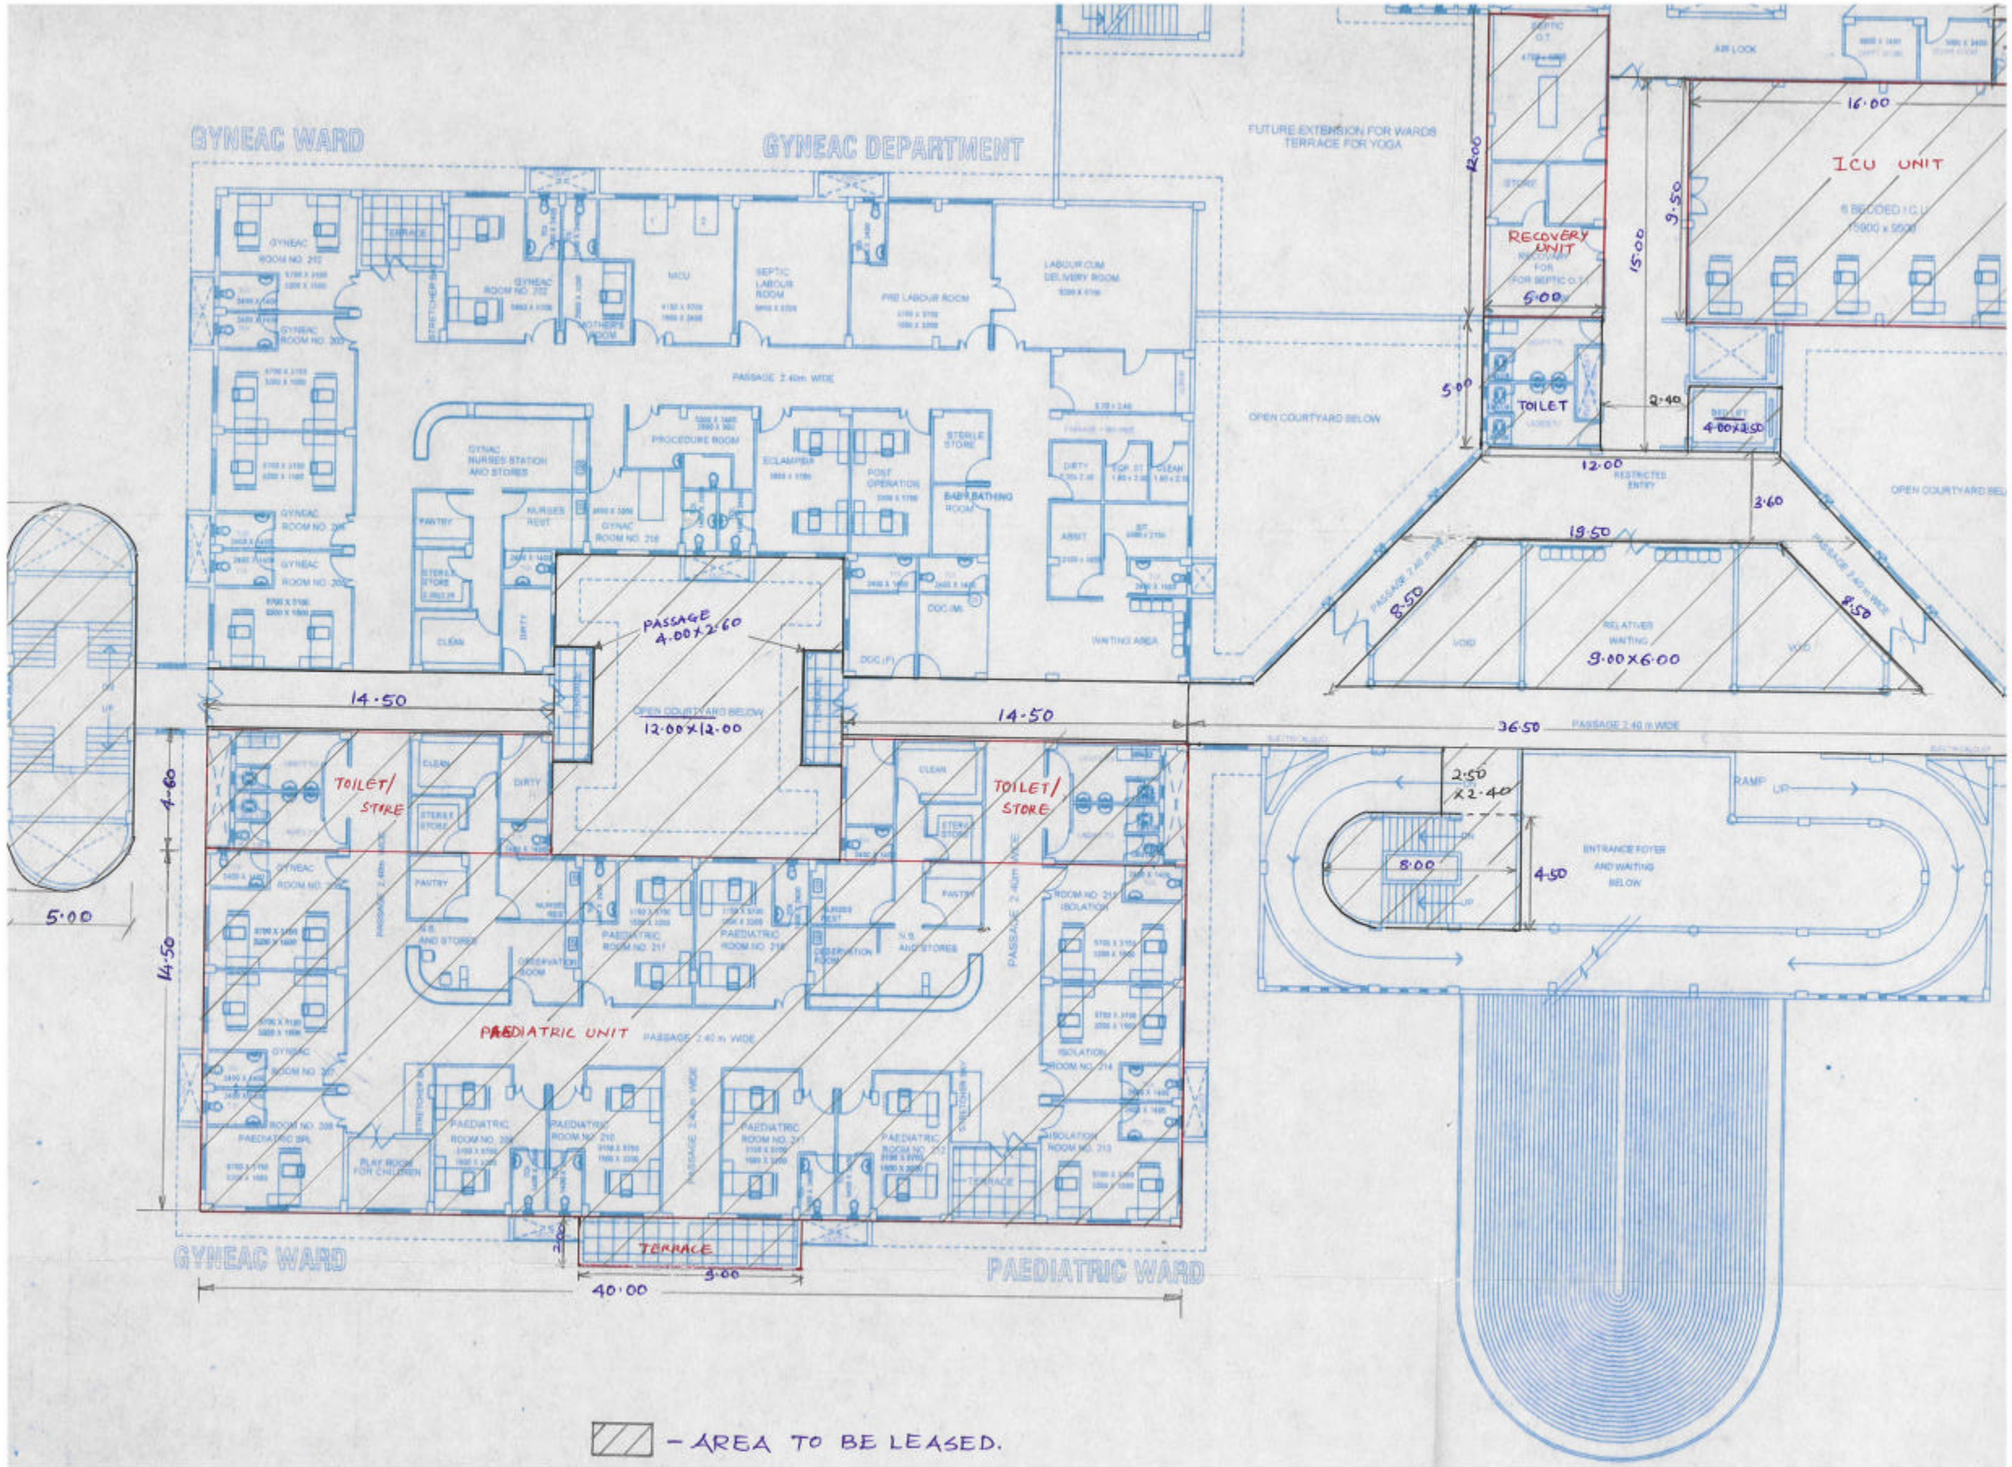
GYNEAC WARD
GYNEAC DEPARTMENT
FUTURE EXTENSION FOR WARDS TERRACE FOR YOGA
ICU UNIT
RECOVERY UNIT
TOILET
PASSAGE 4.00x2.60
TOILET/ STORE
TOILET/ STORE
PAEDIATRIC UNIT
TERRACE
GYNEAC WARD
PAEDIATRIC WARD
ENTRANCE FOYER AND WAITING BELOW
RAMP
- AREA TO BE LEASED.